132 Avenue

Existing Multi-Use Path

New Paved
North Parking Lot

Existing Pit Toilets
dashed to be
relocated

New Washroom
Building

New Pathways

Existing
Spray Park

Relocated
Pit Toilets

Existing Paved
West Parking Lot

New Picnic
Shelter 3

Existing Path
dashed to be
removed

Relocated
Picnic Tables

New Picnic
Shelter 1

Existing Playground

Open Field

Existing Pit Toilets
retained

Existing Path

232 Street

New Picnic
Shelter 2

Alouette River

New Paved
South Parking Lot

0 5 10 20 50 100m

N


Site Plan

Maple Ridge

Maple Ridge Park Improvements

Simcic Architecture Studio


Washroom Building

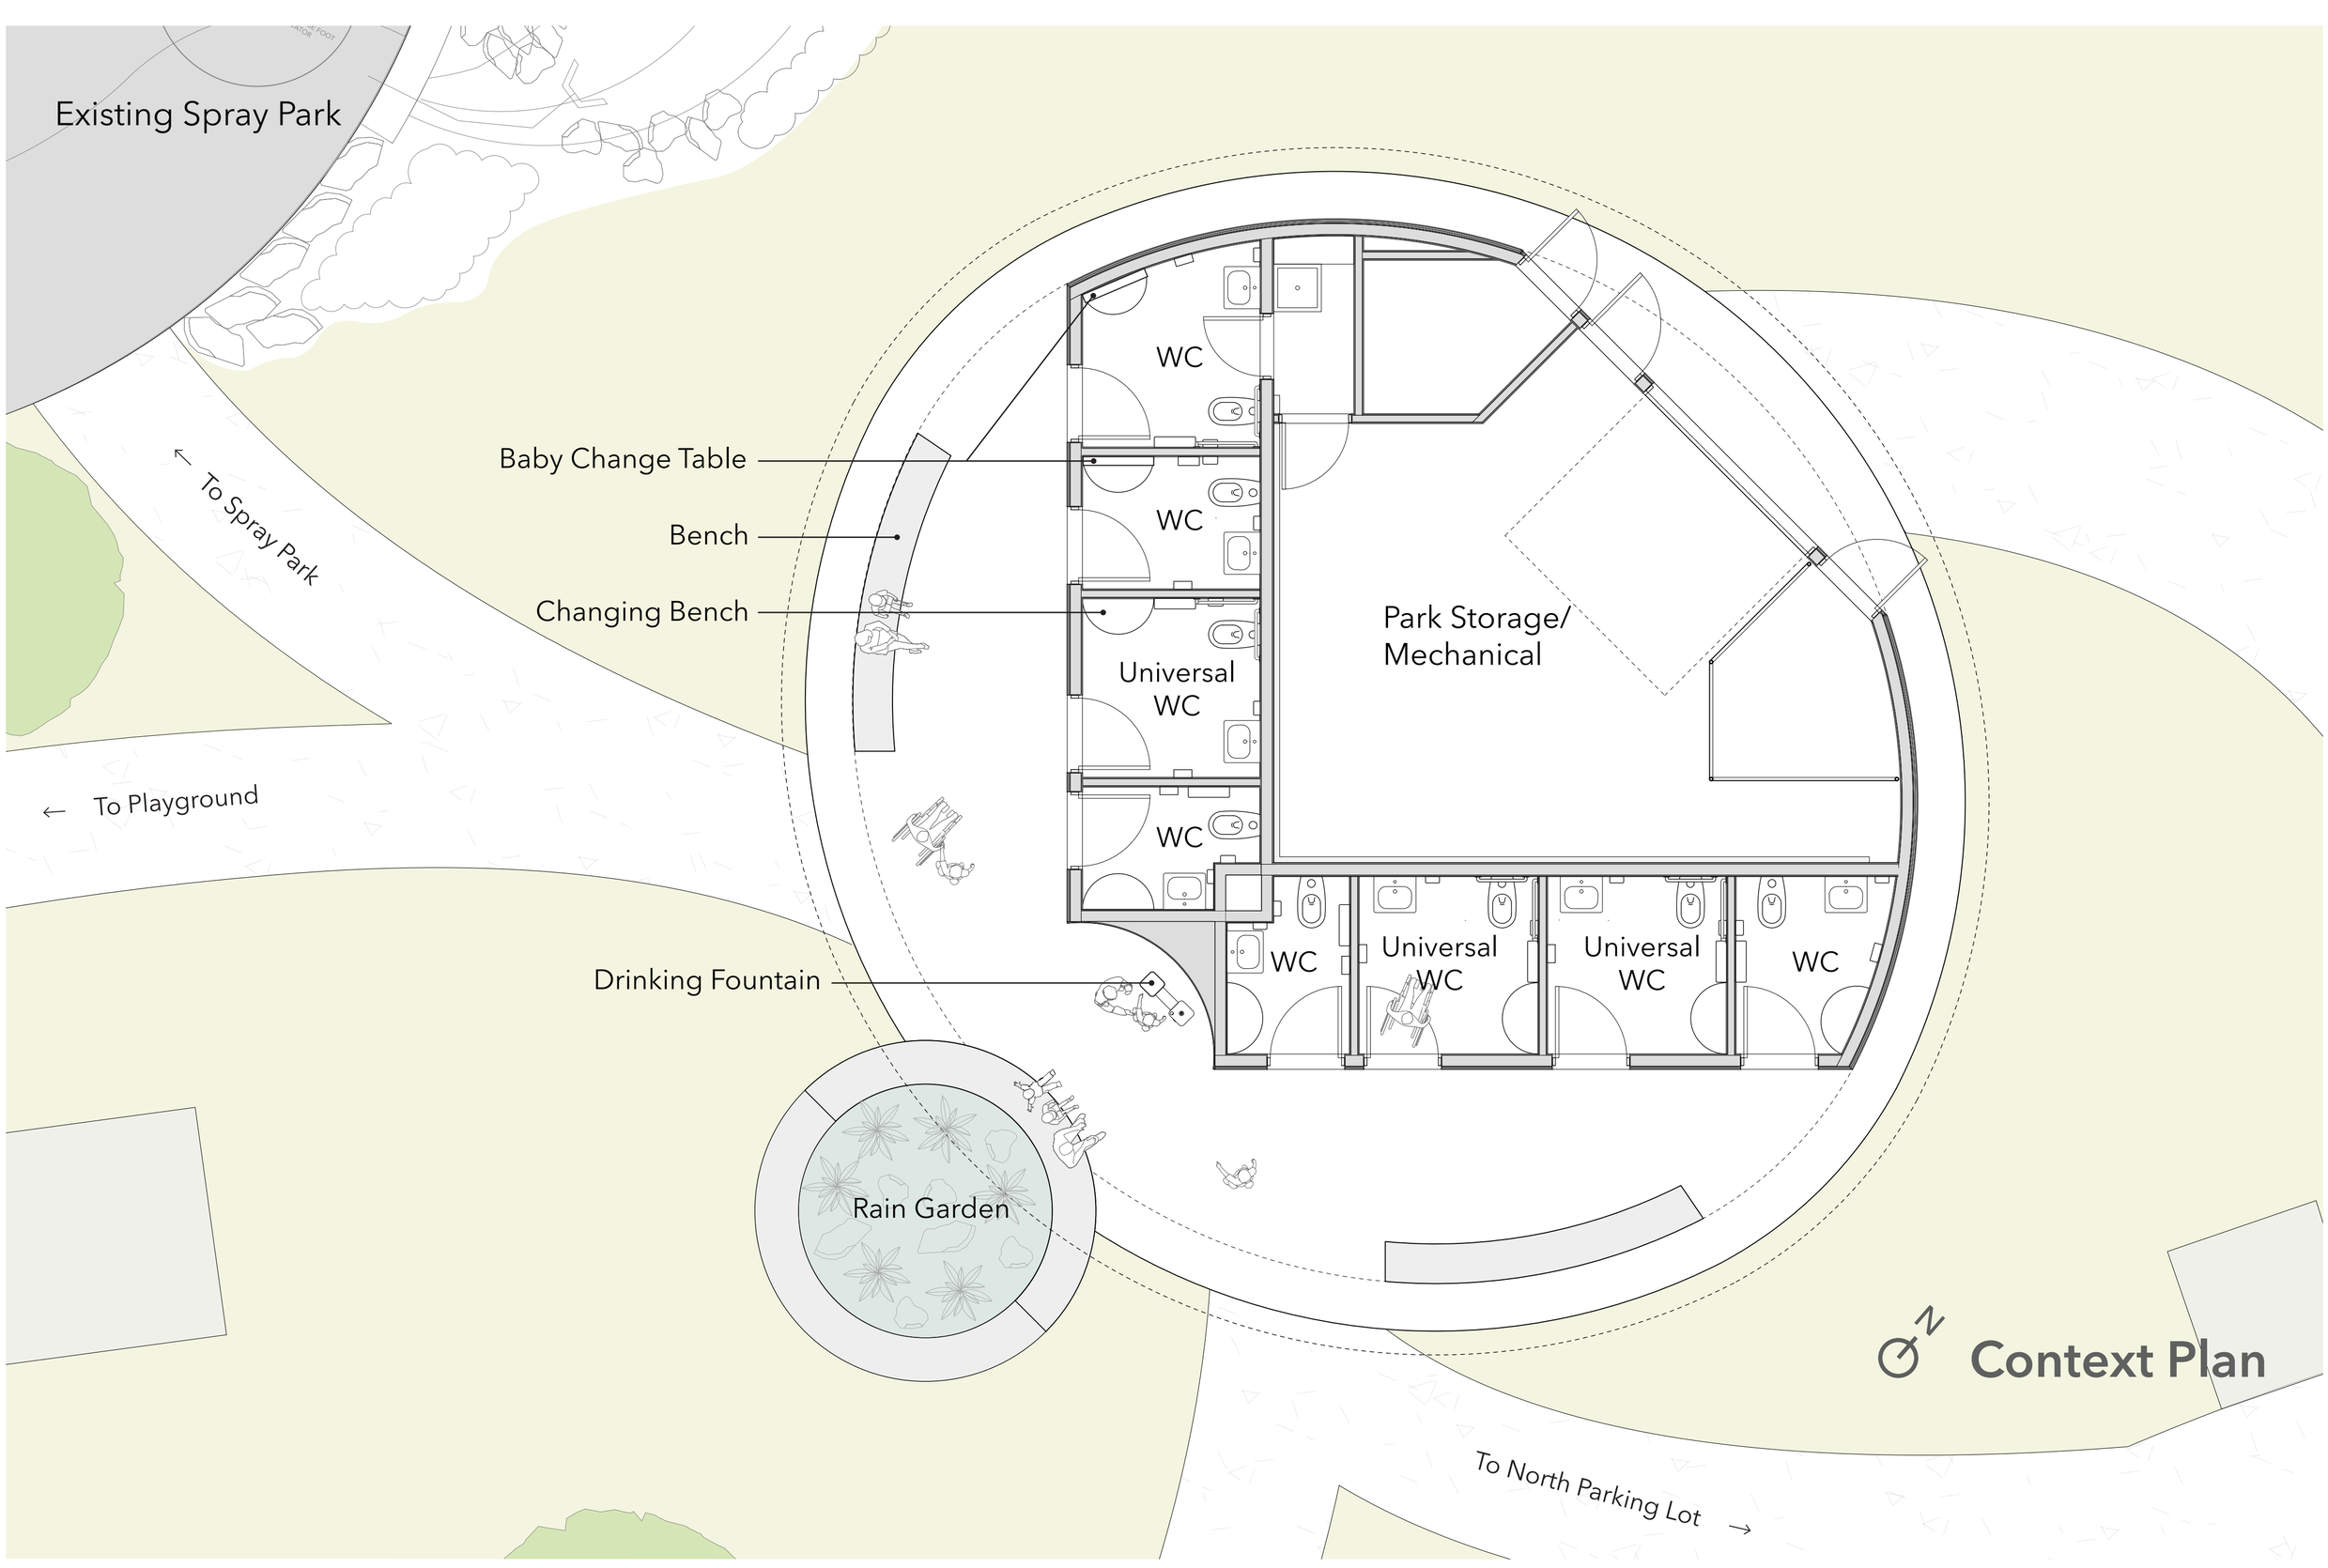



Context Plan

Picnic Shelter

Context Plans

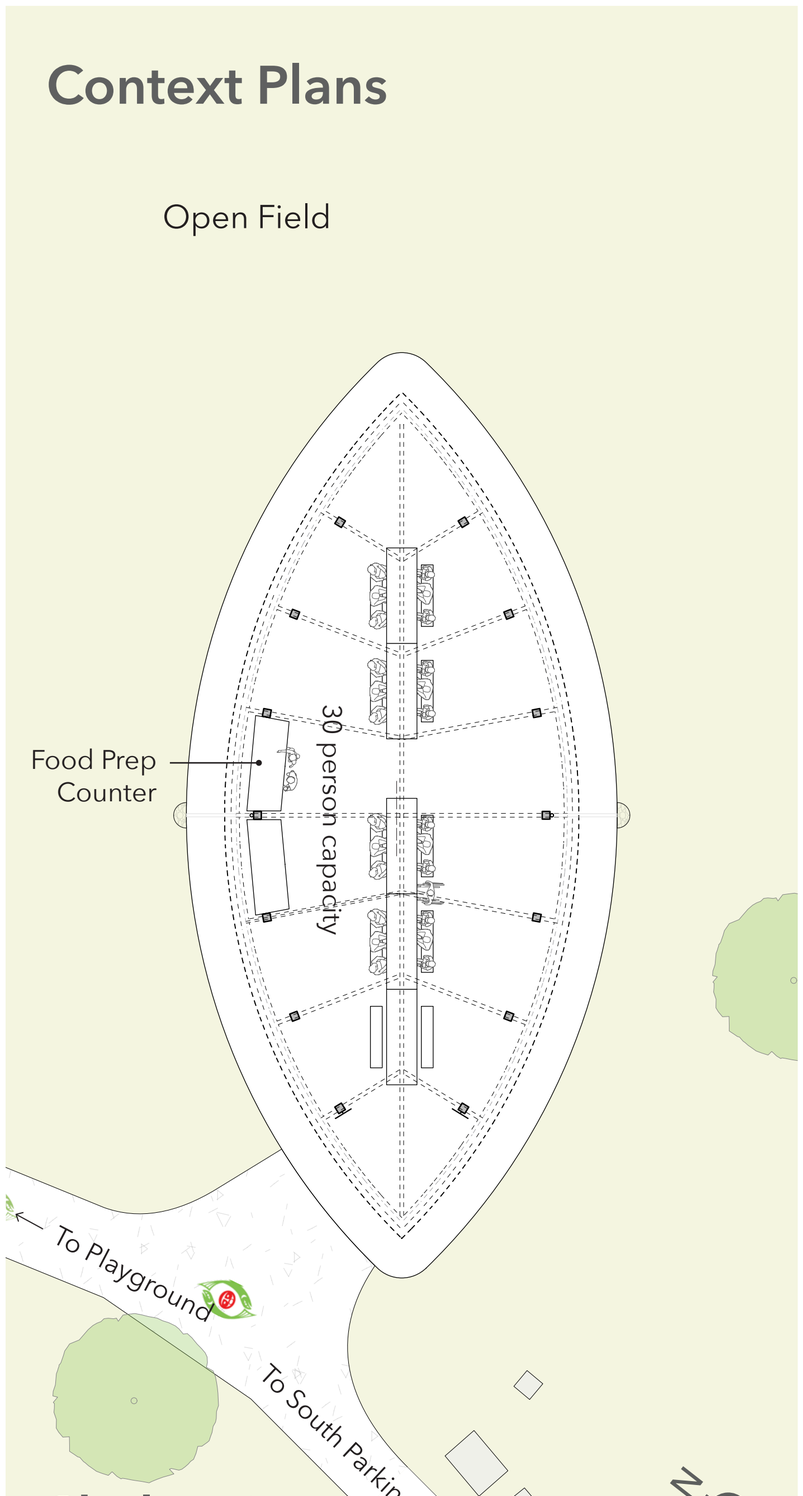

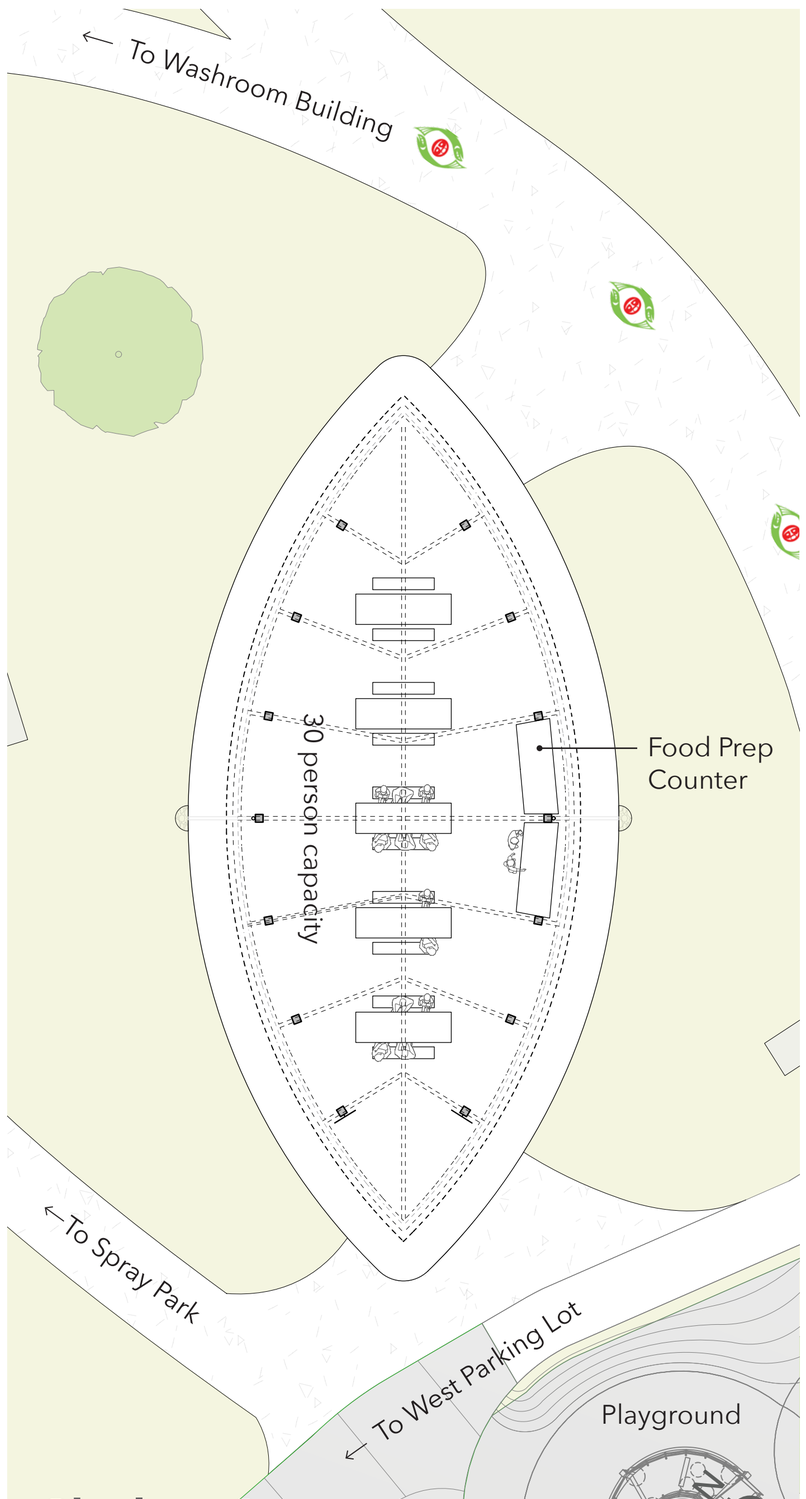

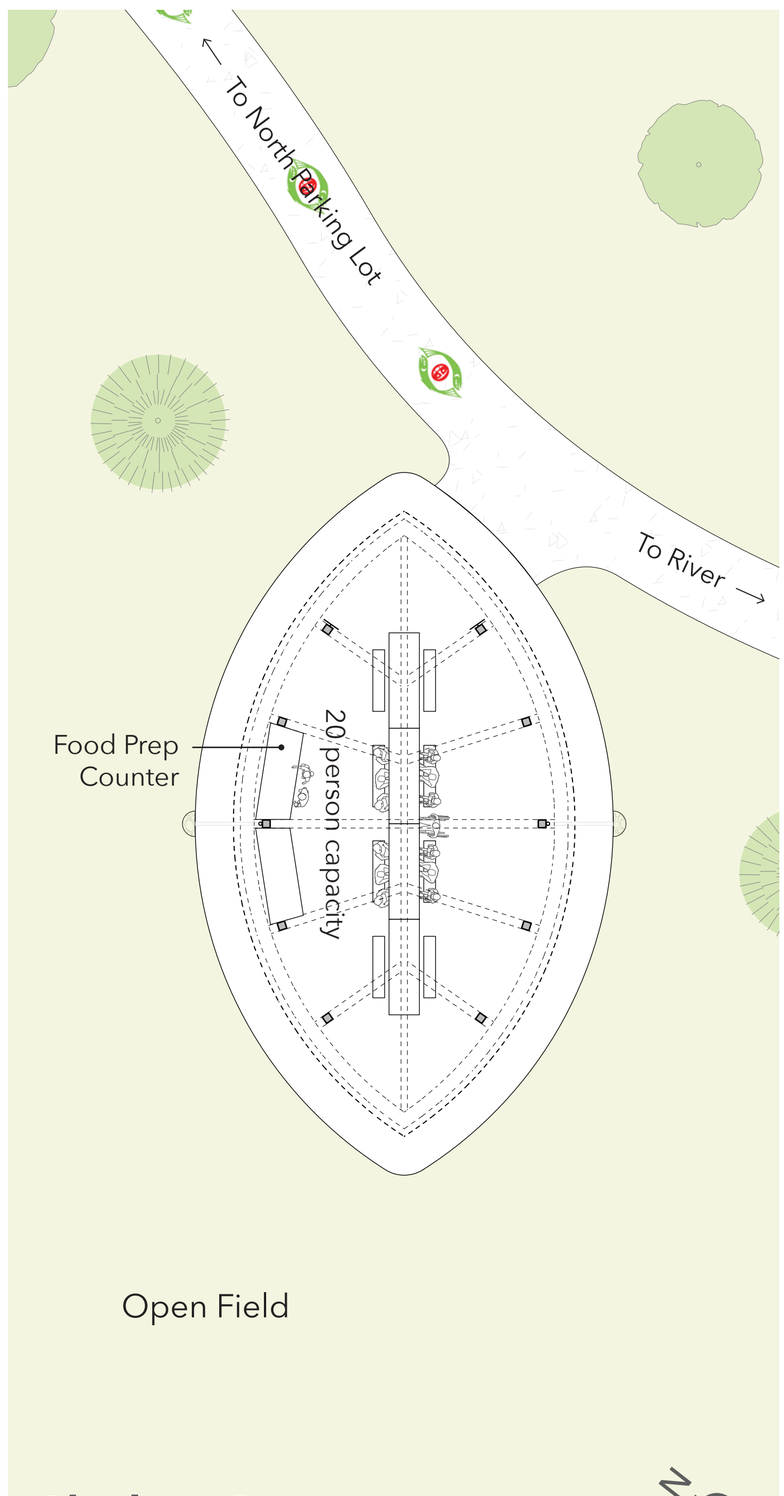

132 Avenue Parking Lot



132 Avenue
Parking Lot Information

PARKING SPACES - EXISTING: **35**

PARKING SPACES - PROPOSED: 63
(2 ACCESSIBLE)

TREES REMOVED: 2


TREES ADDED: 7

232 Street Parking Lot



Bioswale



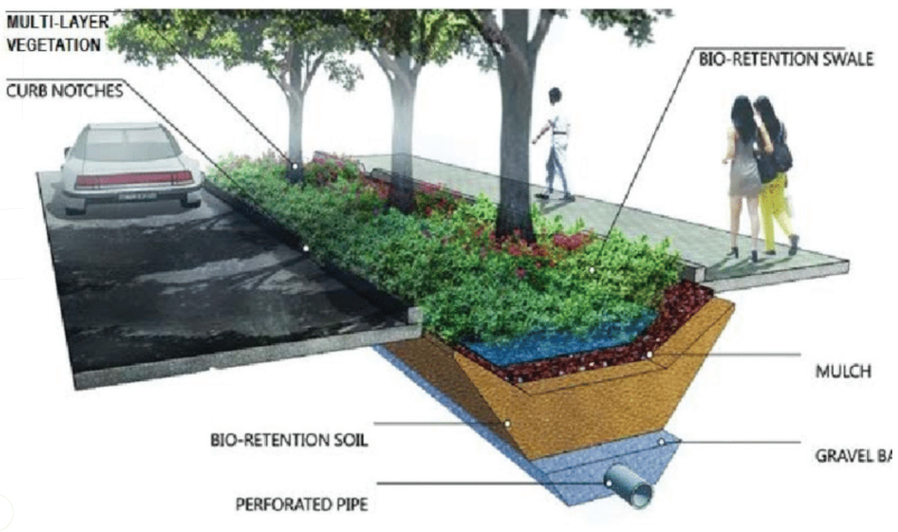

232 Street Parking Lot Information

PARKING SPACES - EXISTING: 60

PARKING SPACES - PROPOSED: 70 *(2 ACCESSIBLE)*

TREES REMOVED: 1

TREES ADDED: 7