



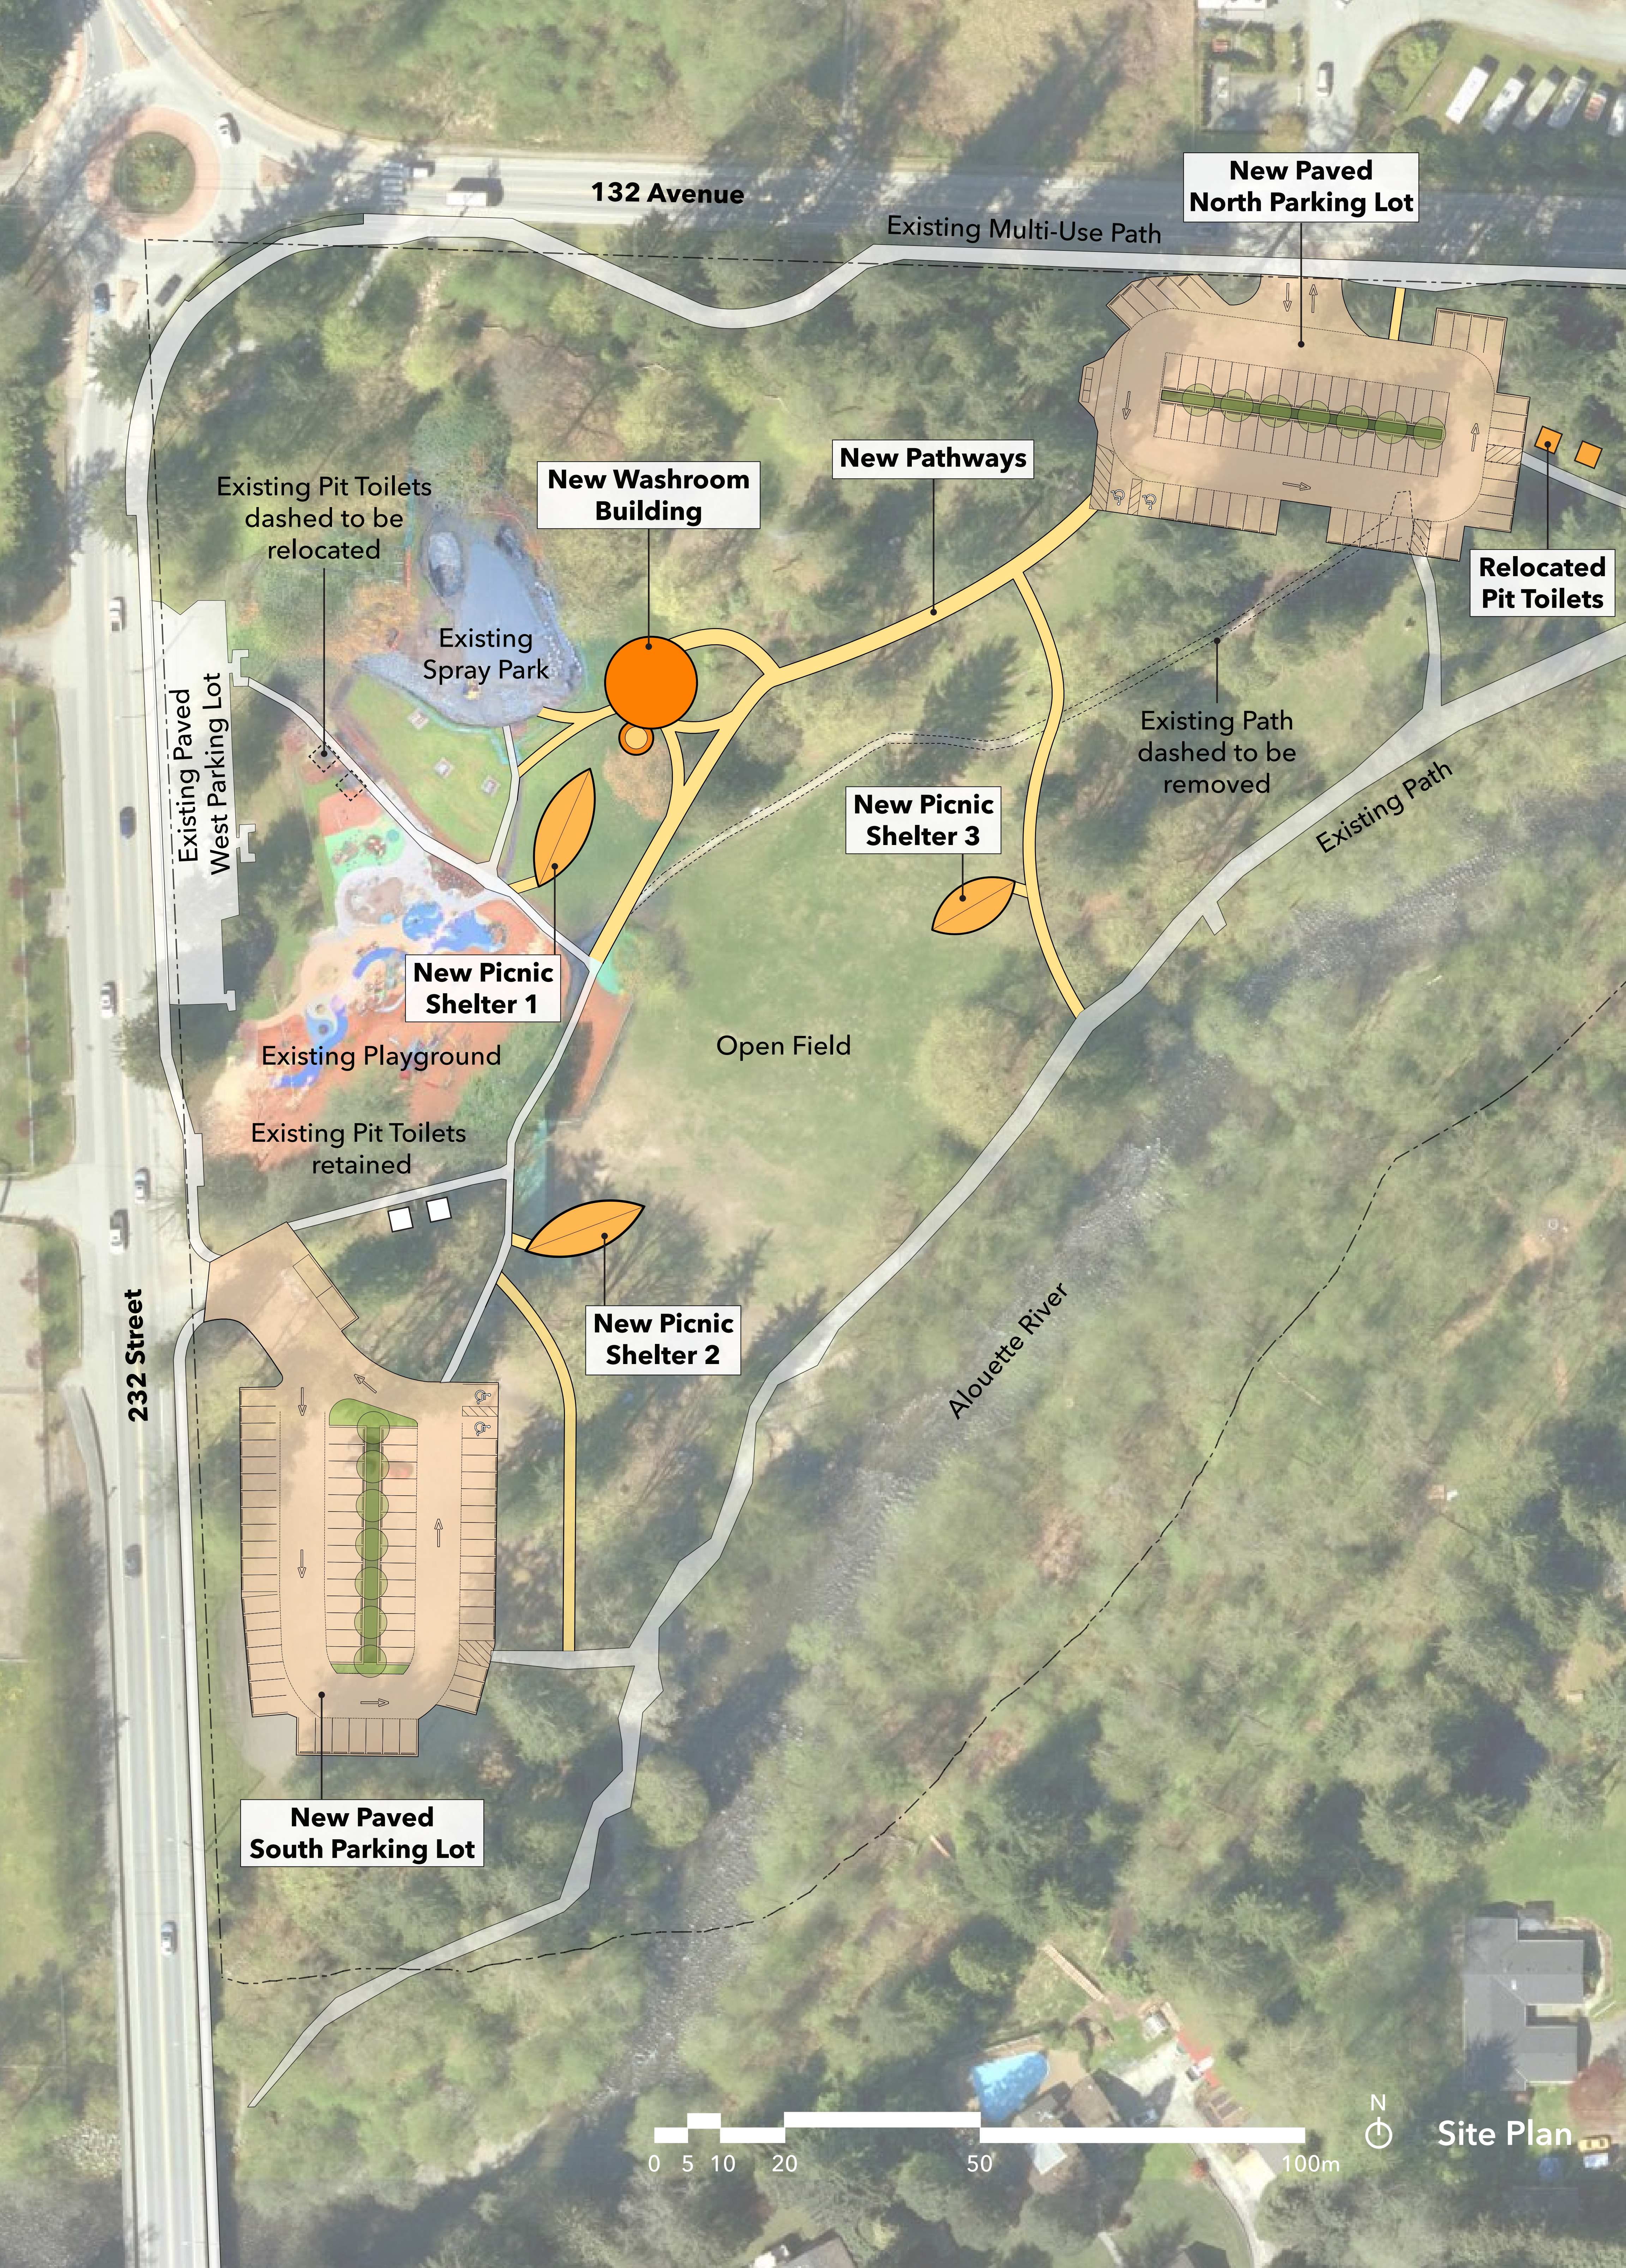






Washroom Building

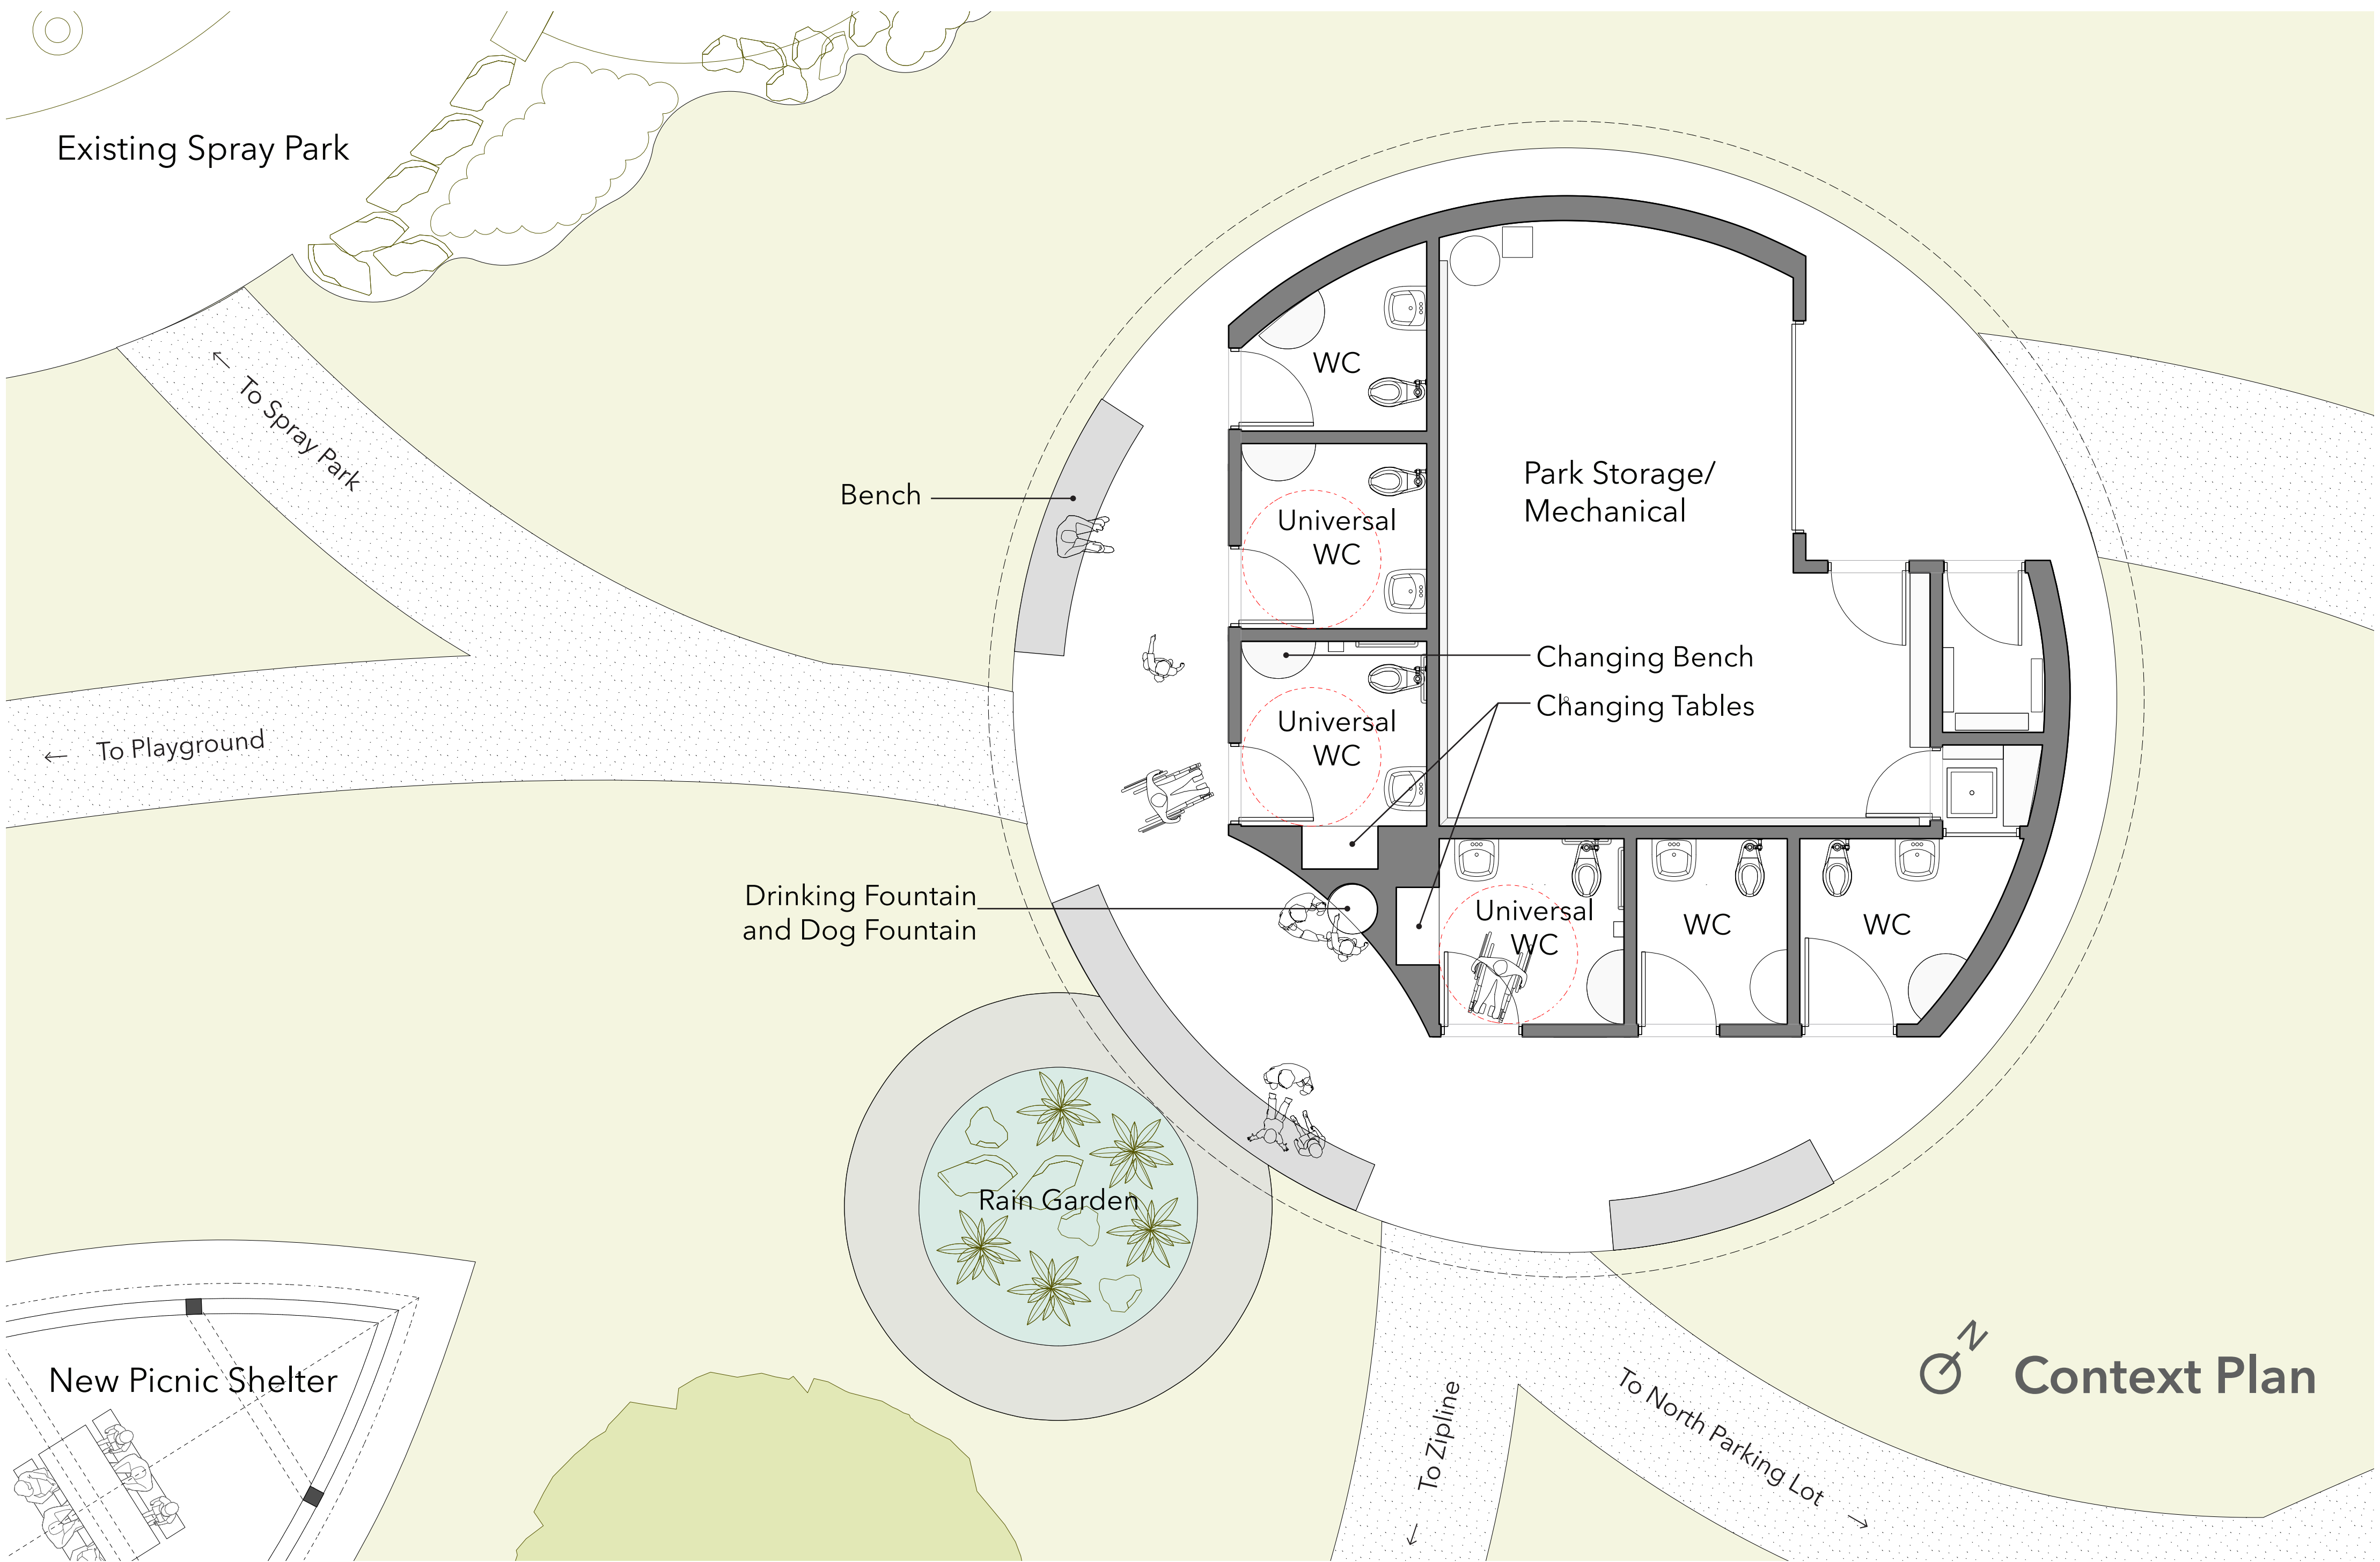



Picnic Shelter

Context Plans

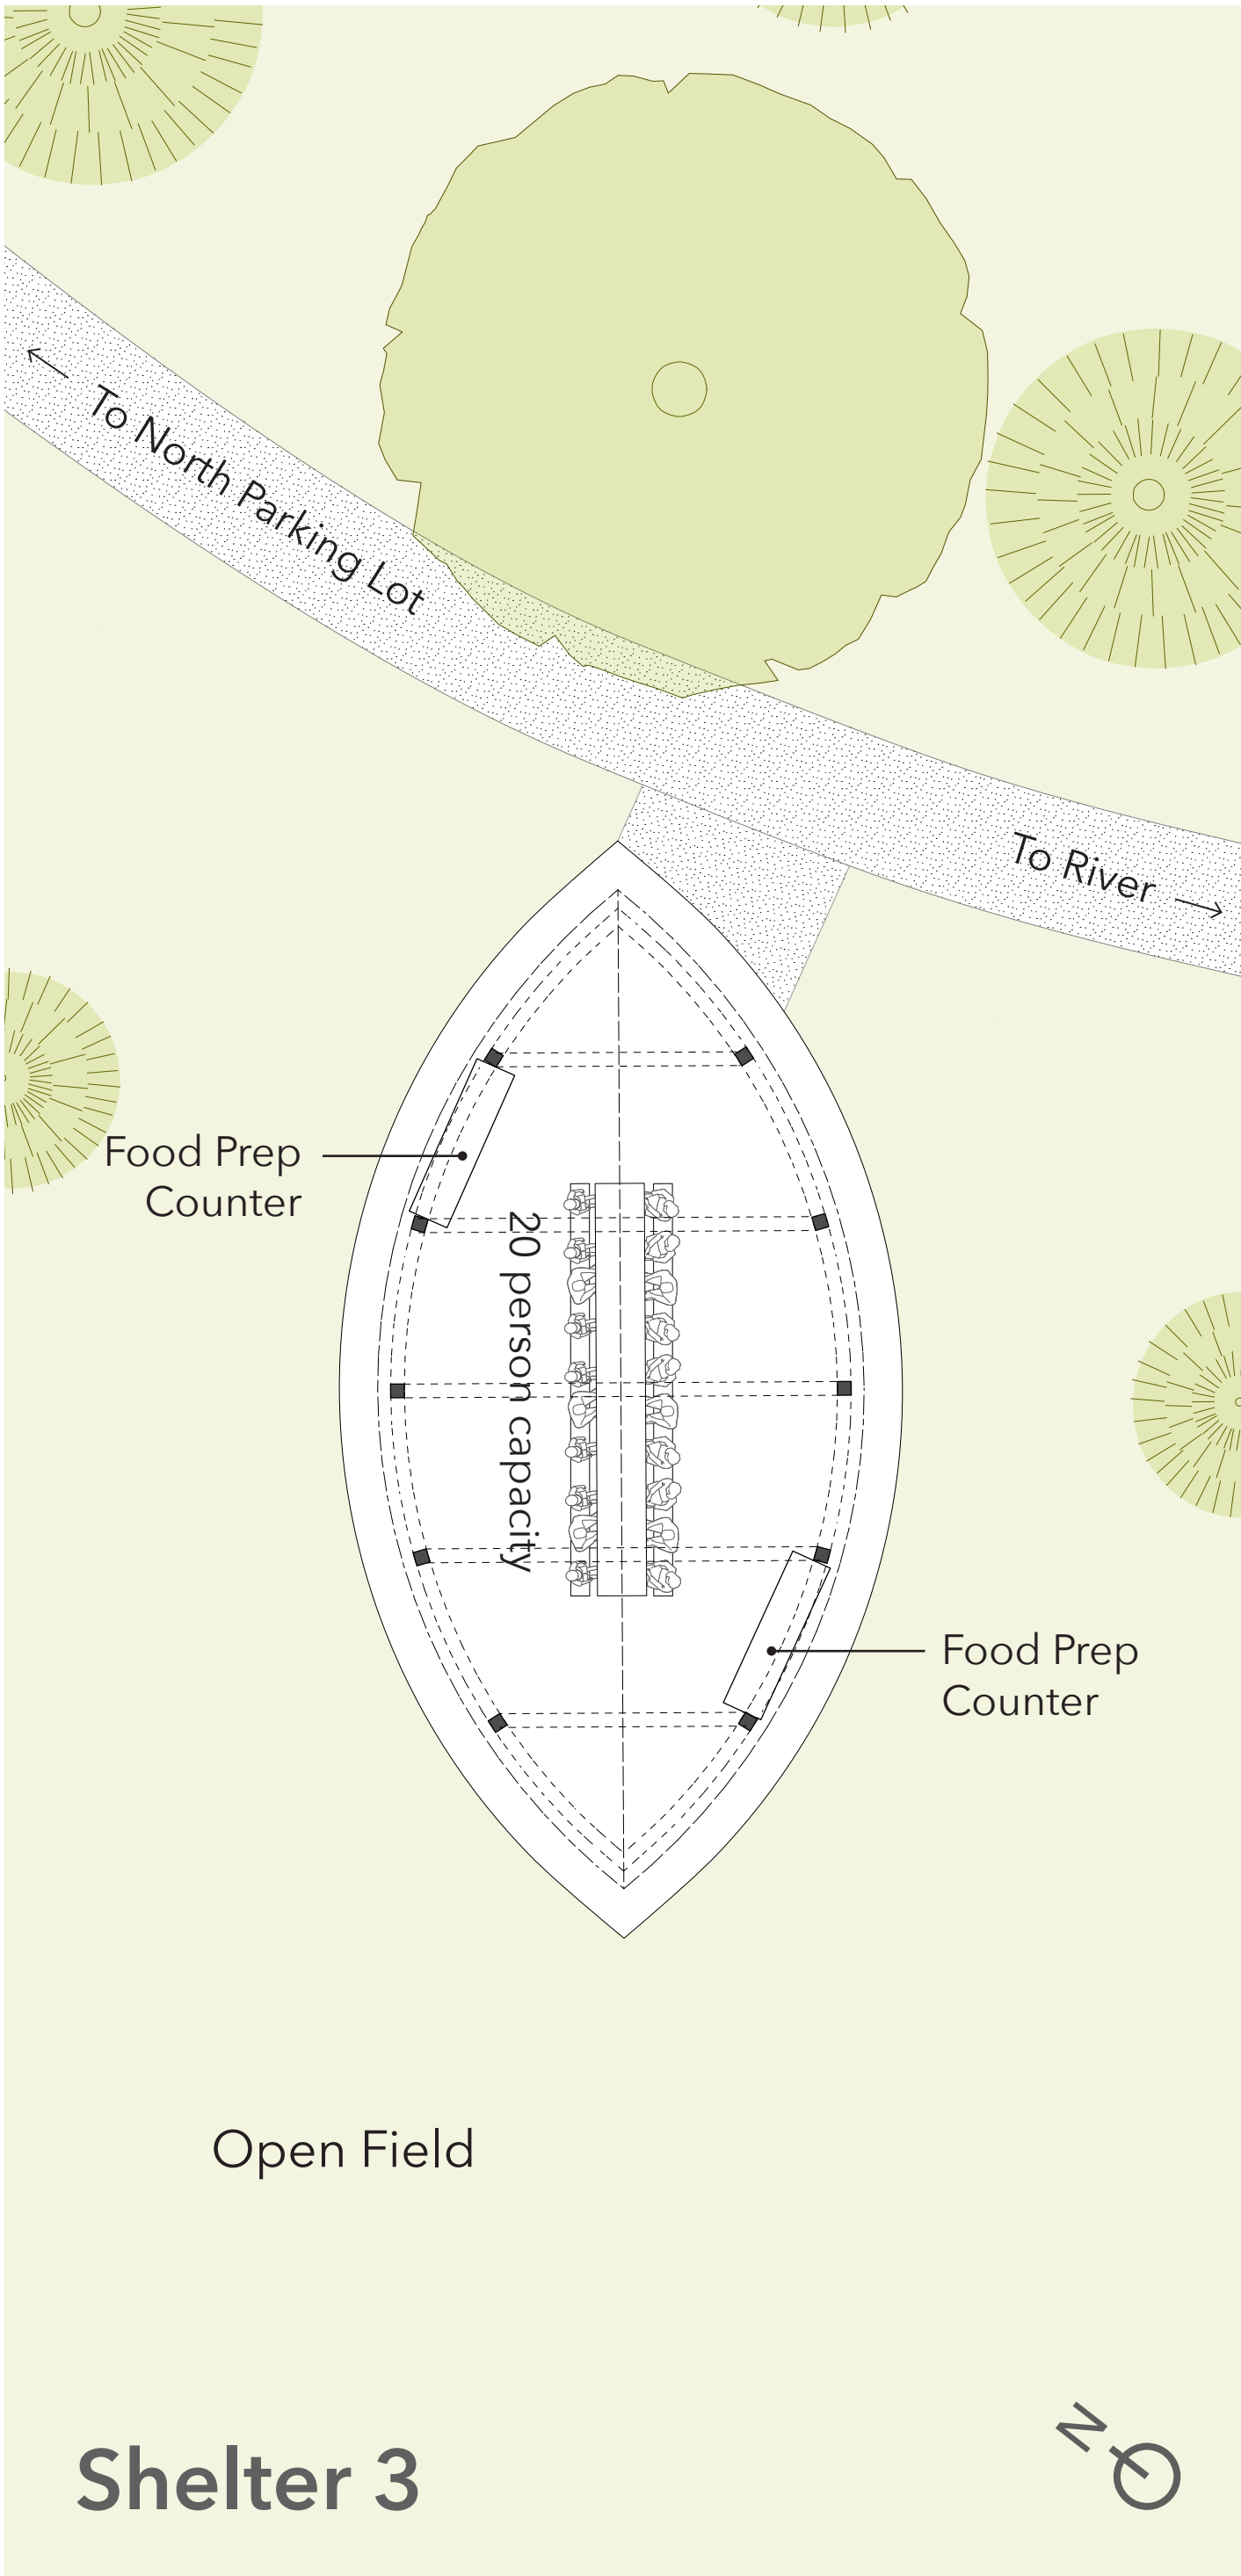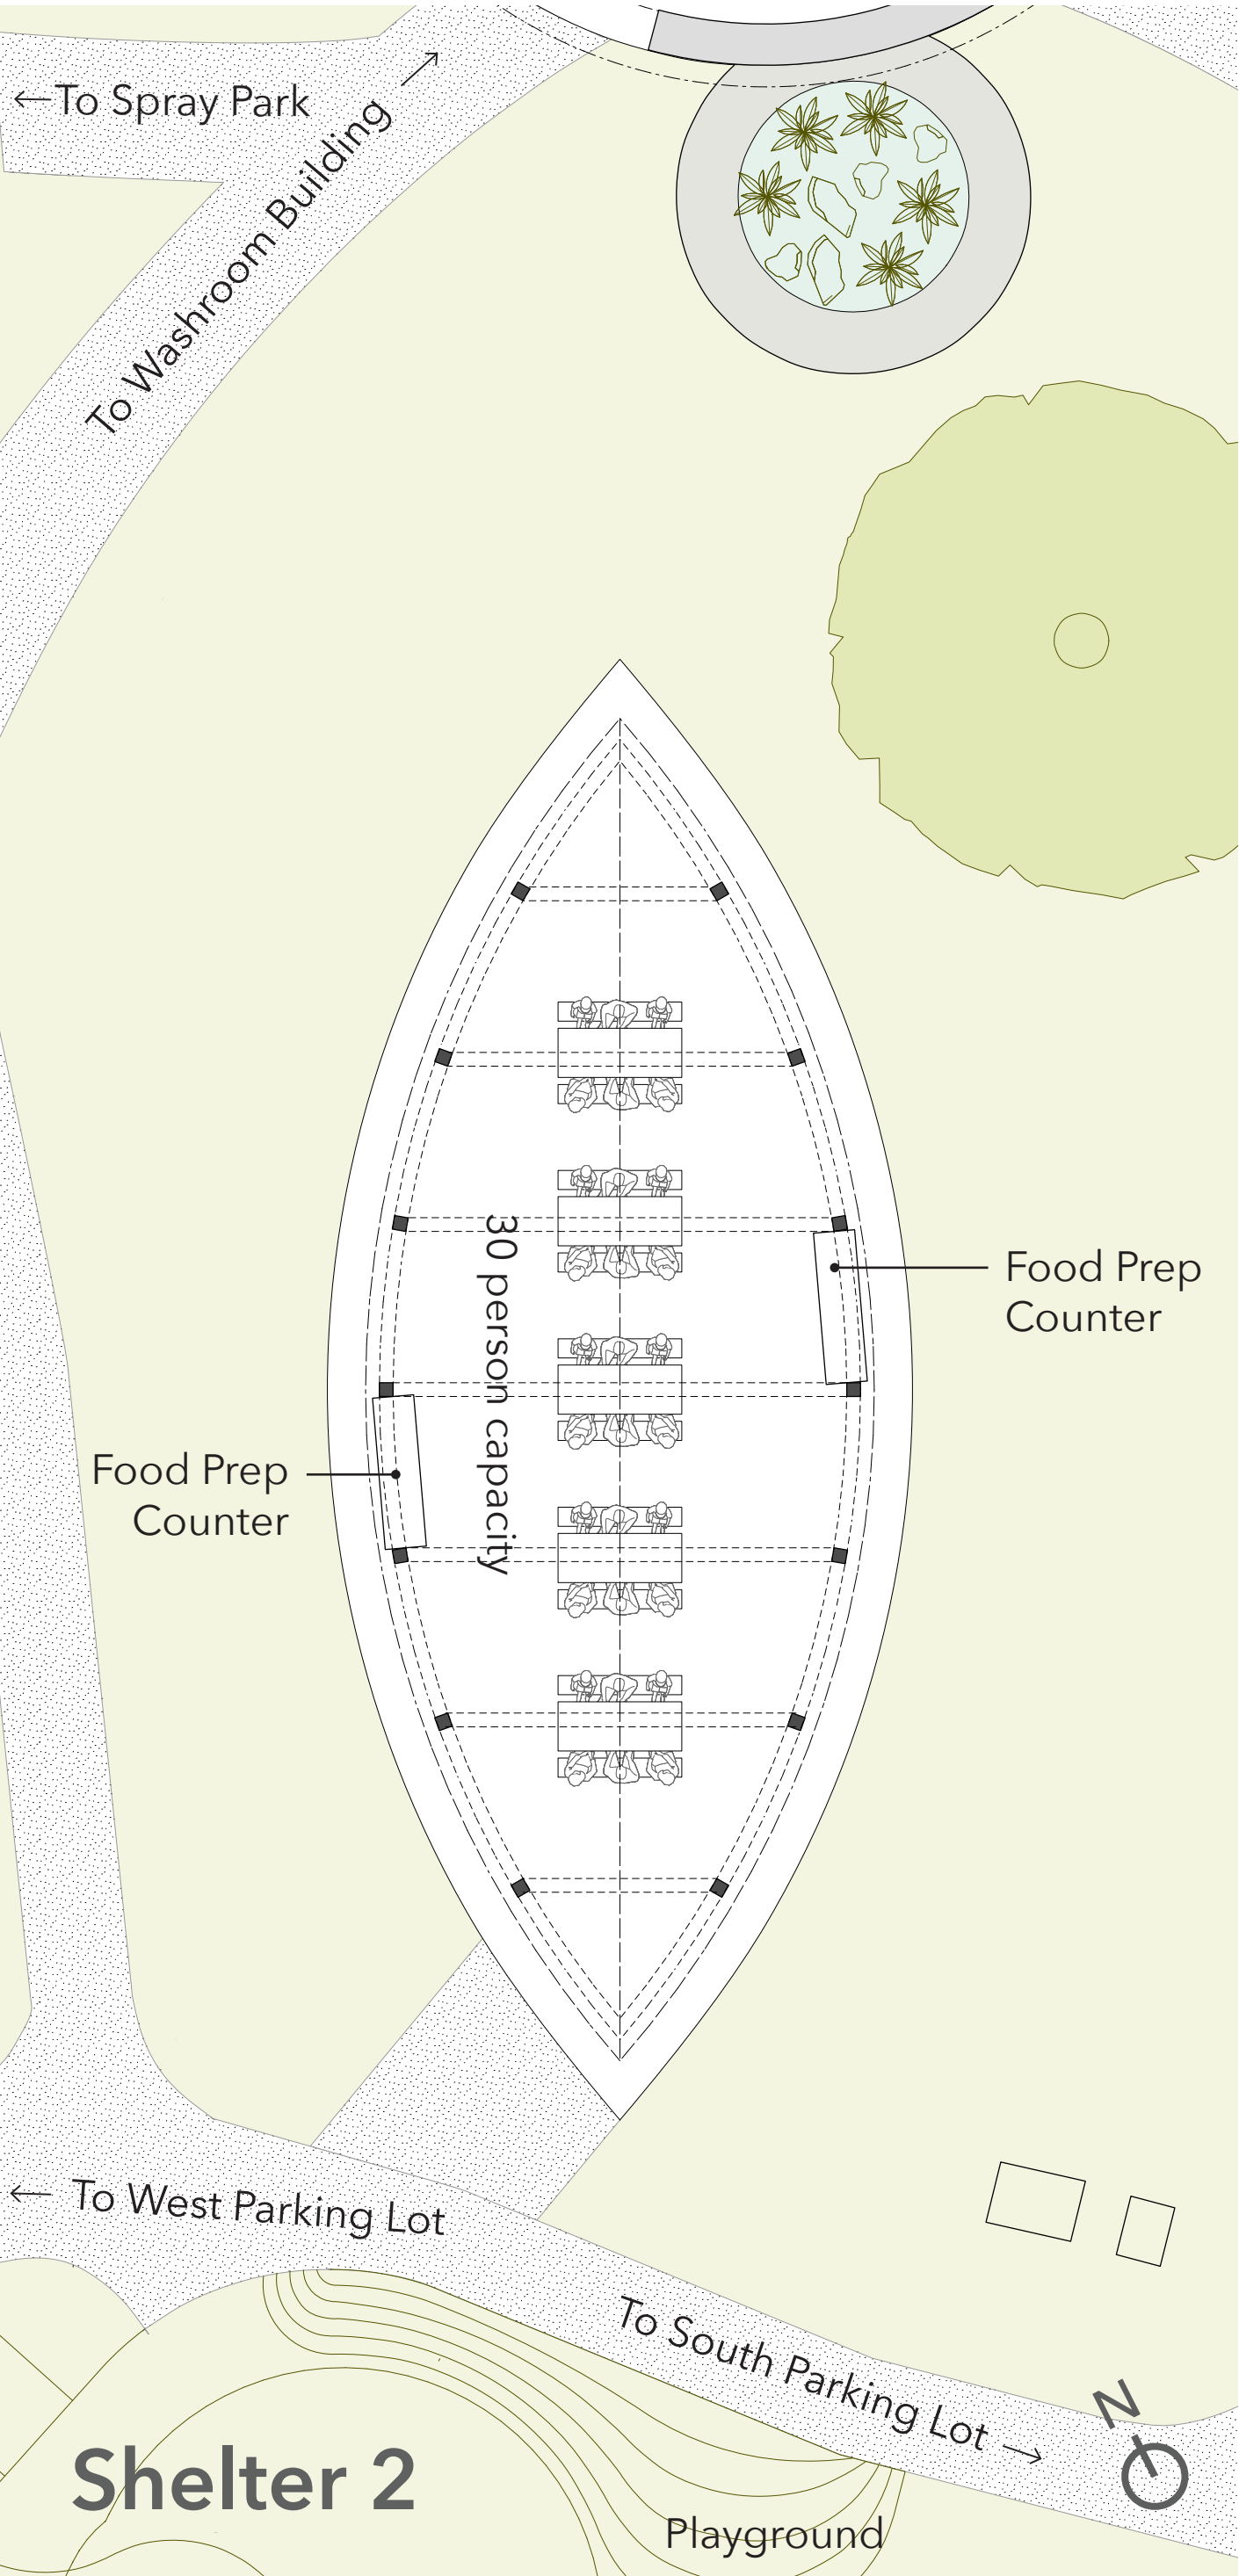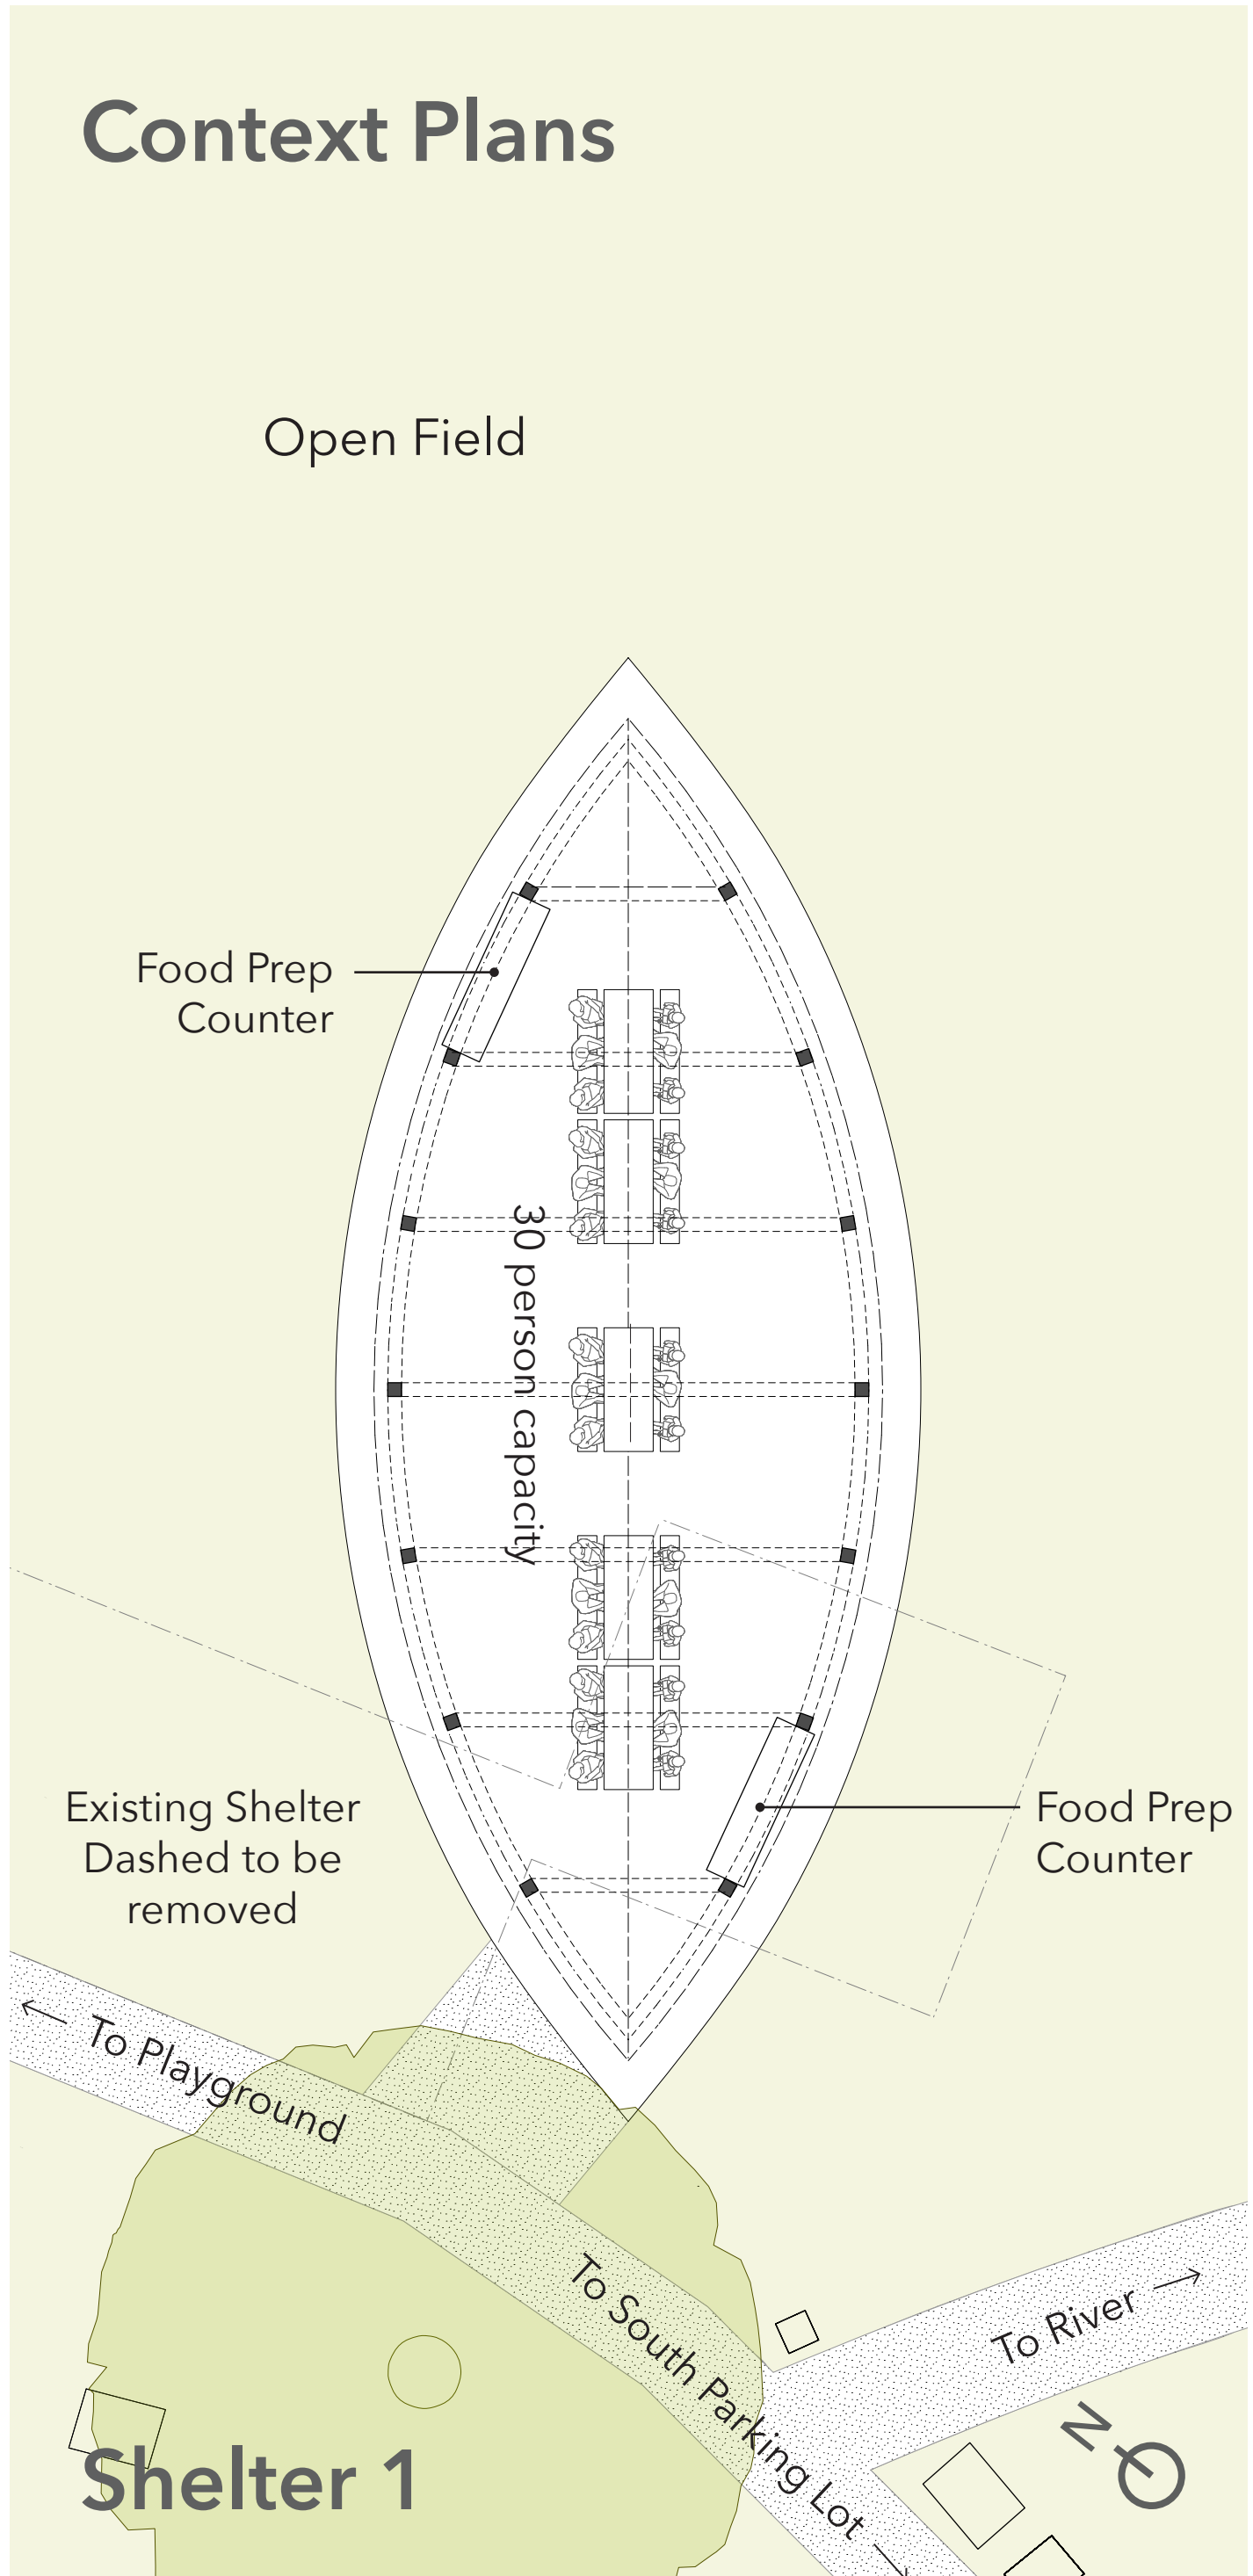

132 Avenue Parking Lot



132 Avenue
Parking Lot Information

PARKING SPACES - EXISTING: 35

PARKING SPACES - PROPOSED: 66
(2 ACCESSIBLE)


TREES REMOVED: 2

TREES ADDED: 7

232 Street Parking Lot



Bioswale

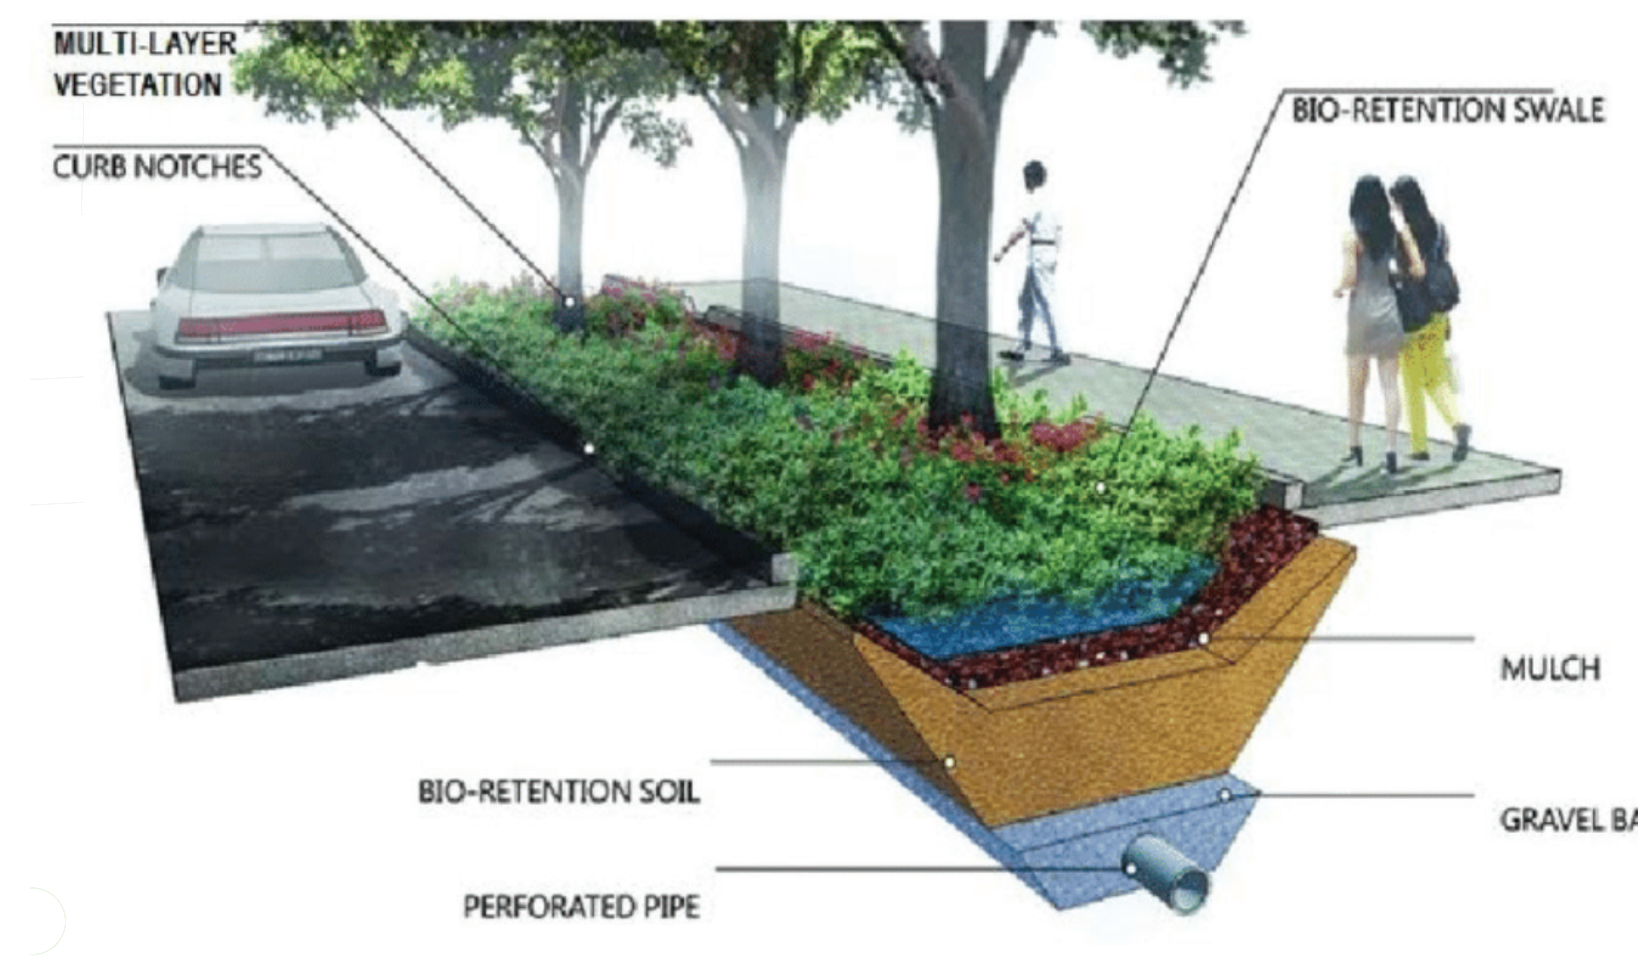

232 Street Parking Lot Information

PARKING SPACES - EXISTING: 60

PARKING SPACES - PROPOSED: 71 *(2 ACCESSIBLE)*

TREES REMOVED: 1

TREES ADDED: 7